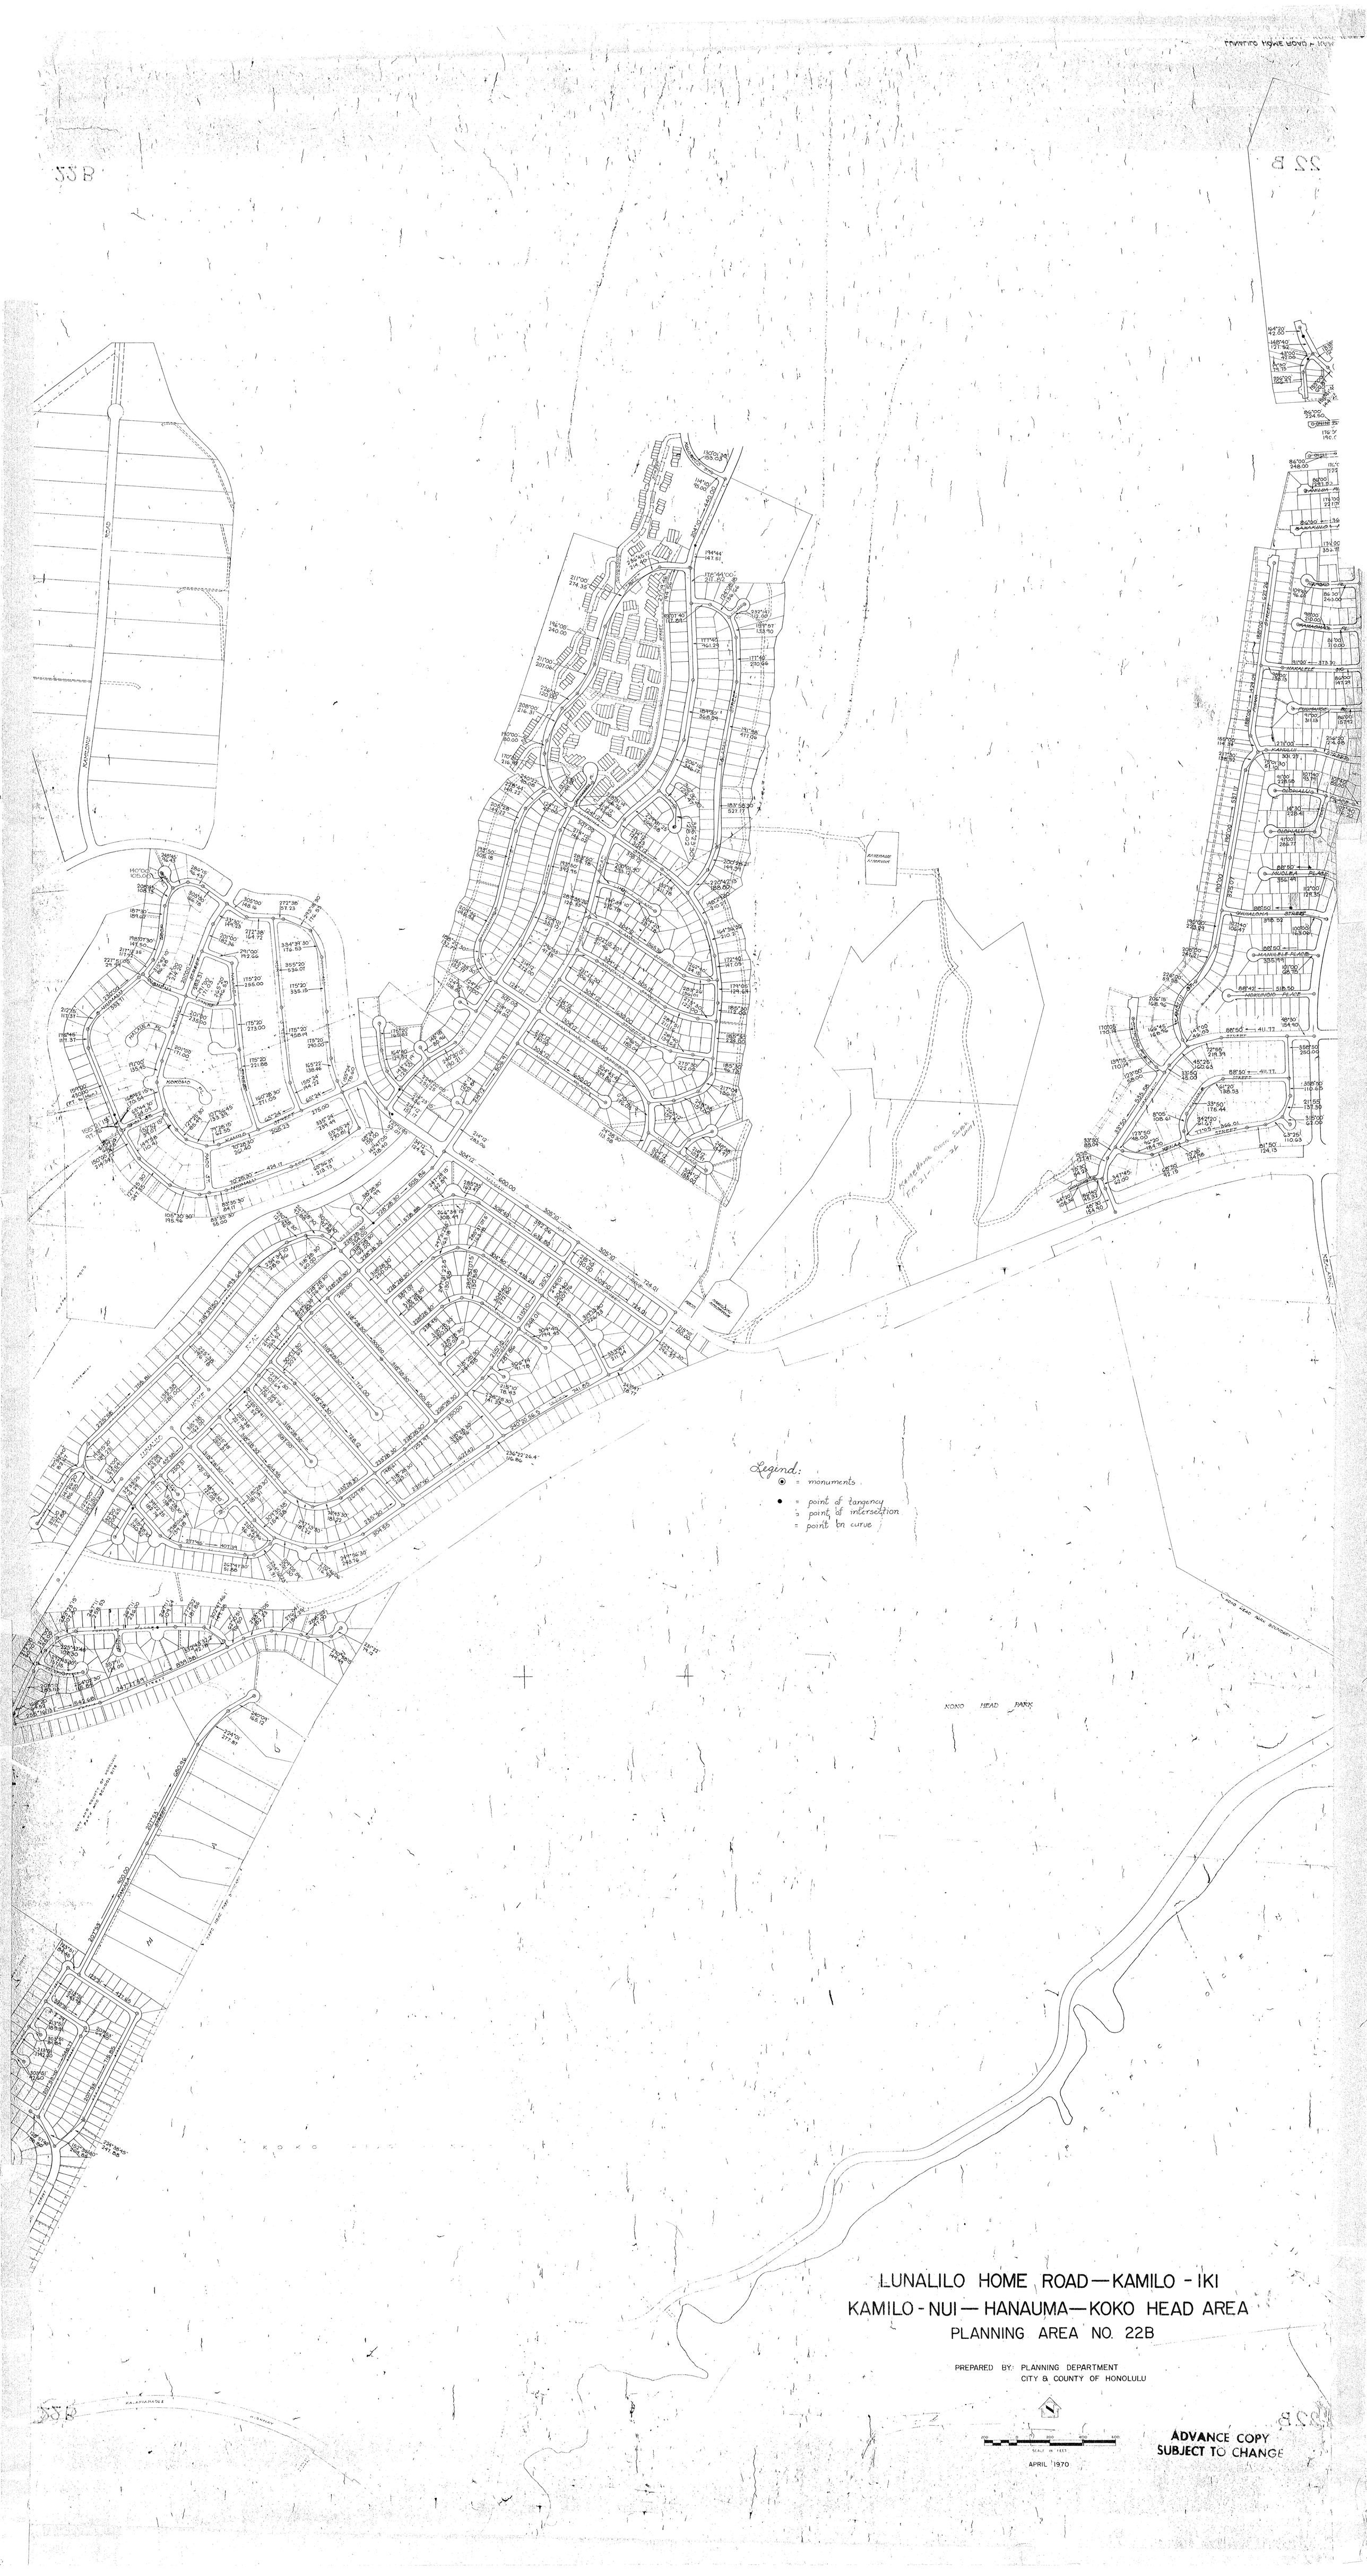
Legend:
monuments
point of tangency
point of intersection
point on curve
KOKO HEAD PARK
LUNALILO HOME ROAD — KAMILO - IKI
KAMILO - NUI — HANAUMA — KOKO HEAD AREA
PLANNING AREA NO. 22B
PREPARED BY: PLANNING DEPARTMENT
CITY & COUNTY OF HONOLULU
SCALE IN FEET
APRIL 1970
ADVANCE COPY
SUBJECT TO CHANGE